NO. _____
BURNETT COUNTY
WISCONSIN
RECEIVED AND RECORDED
APR 6 1981
AT 2:00 O'CLOCK PM
VOL. 7 PAGE 256
Elaine K Olson
REGISTER OF DEEDS

WAGNER SURVEYING AND ENGINEERING, INC.
BOX 89, WEBSTER, WISCONSIN 54893/PH. (715) 866-4295

client: Charles Tollander
job: 1157-23-39-16

220376

Burnett Co. Certified Survey Map No. 1492

PART OF THE S½ OF THE SE¼ OF SECTION 23, TOWNSHIP 39 NORTH, RANGE 16 WEST, TOWN OF MEENON, COUNTY OF BURNETT, STATE OF WISCONSIN.

Approval of this minor subdivision does not mean approval for building site or septic system. Refer to H63

APPROVED
W L Sachtleben
APR 3 1981
Burnett County Planning & Zoning Committee

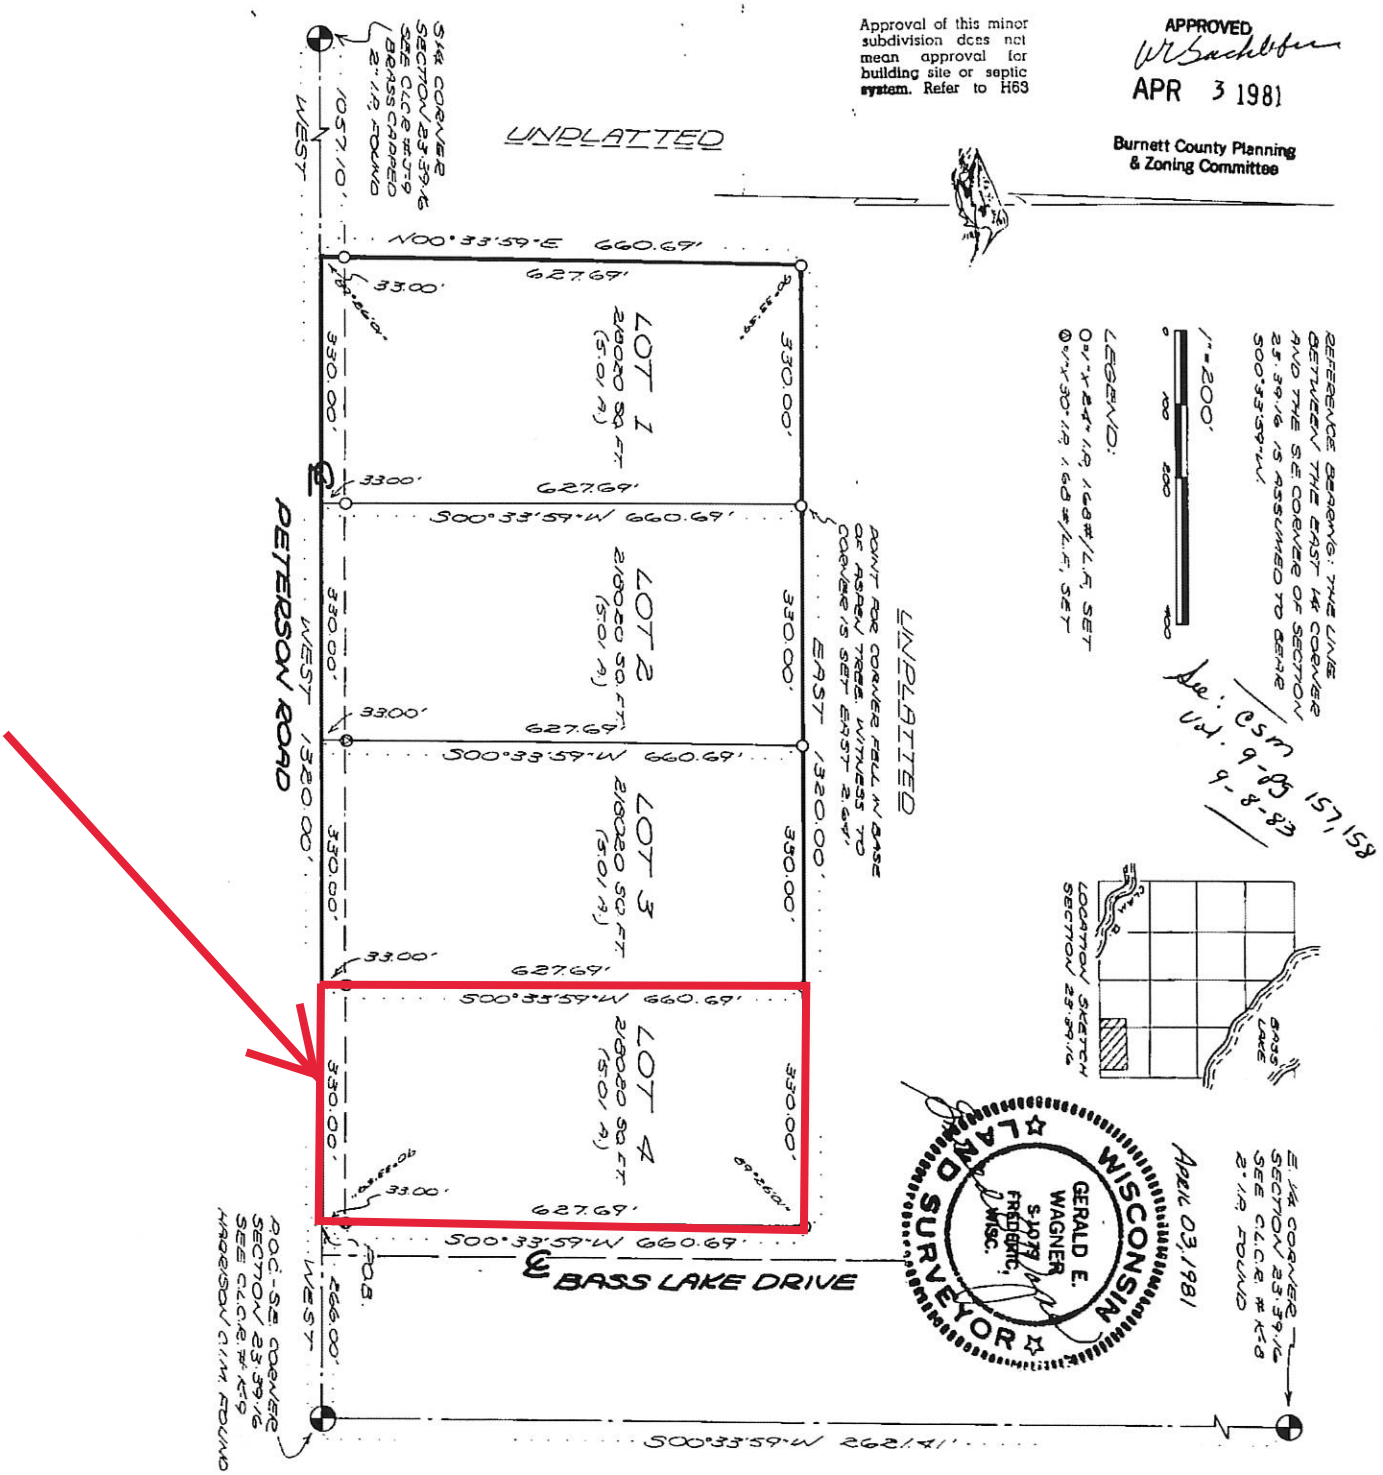

256